
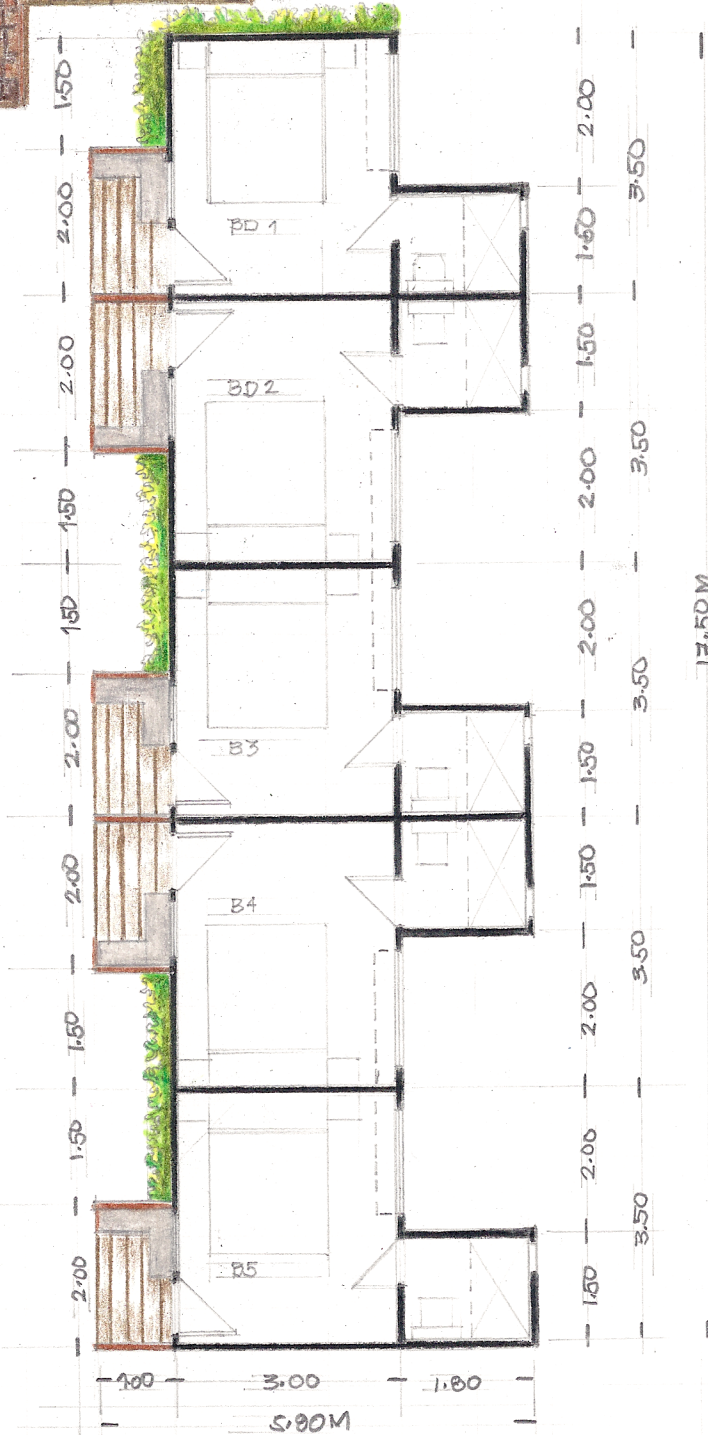


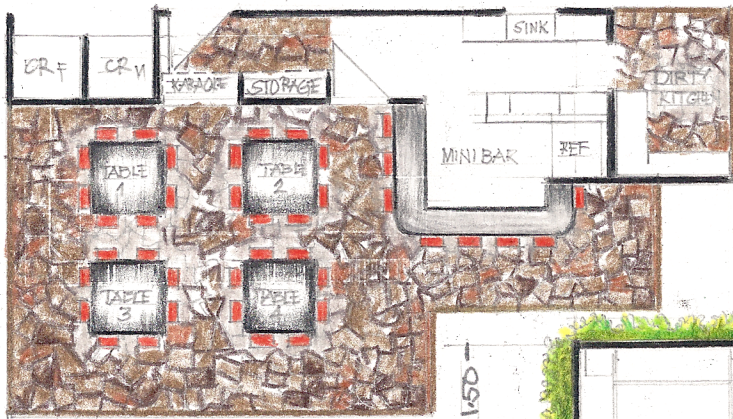

COTTAGES FLOOR PLAN
SCALE: 1:100 M