


FLOOR PLAN
SCALE 1:100M

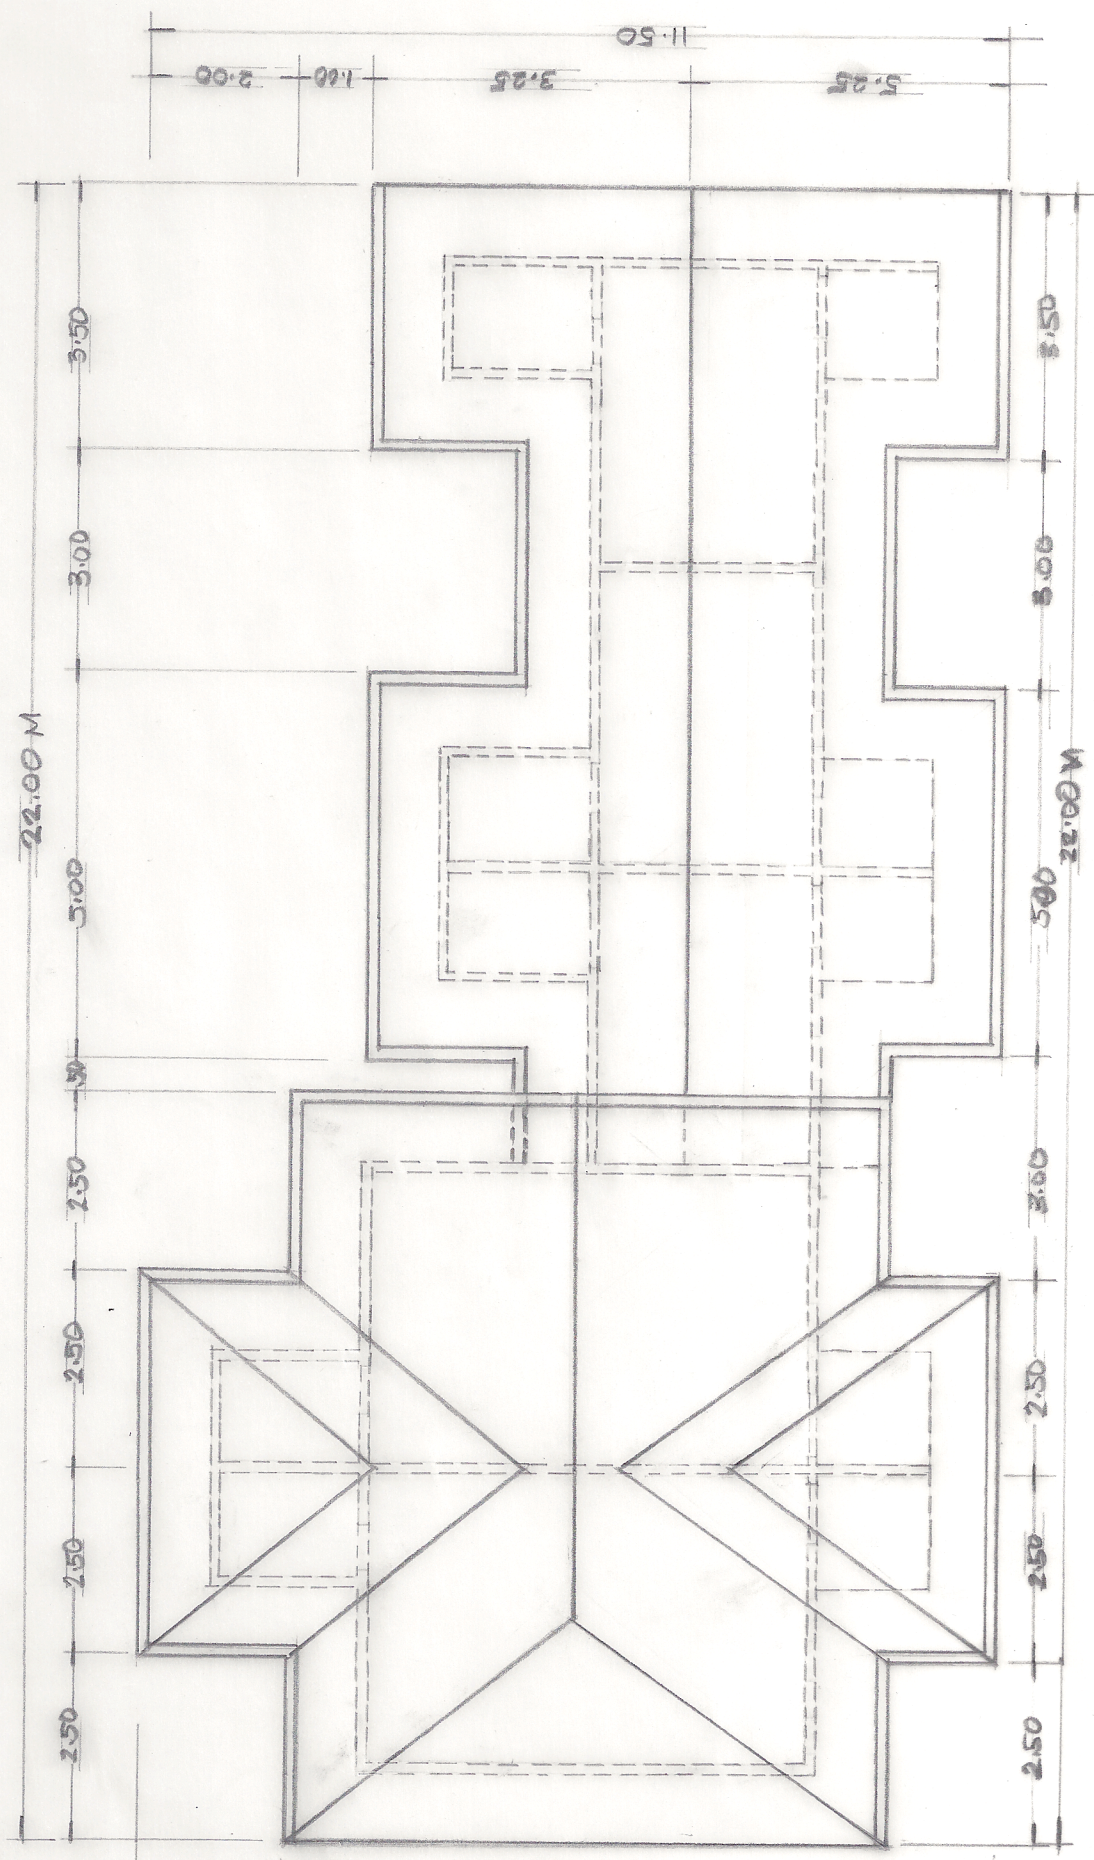

ROOF PLAN
SCALE 1:100M